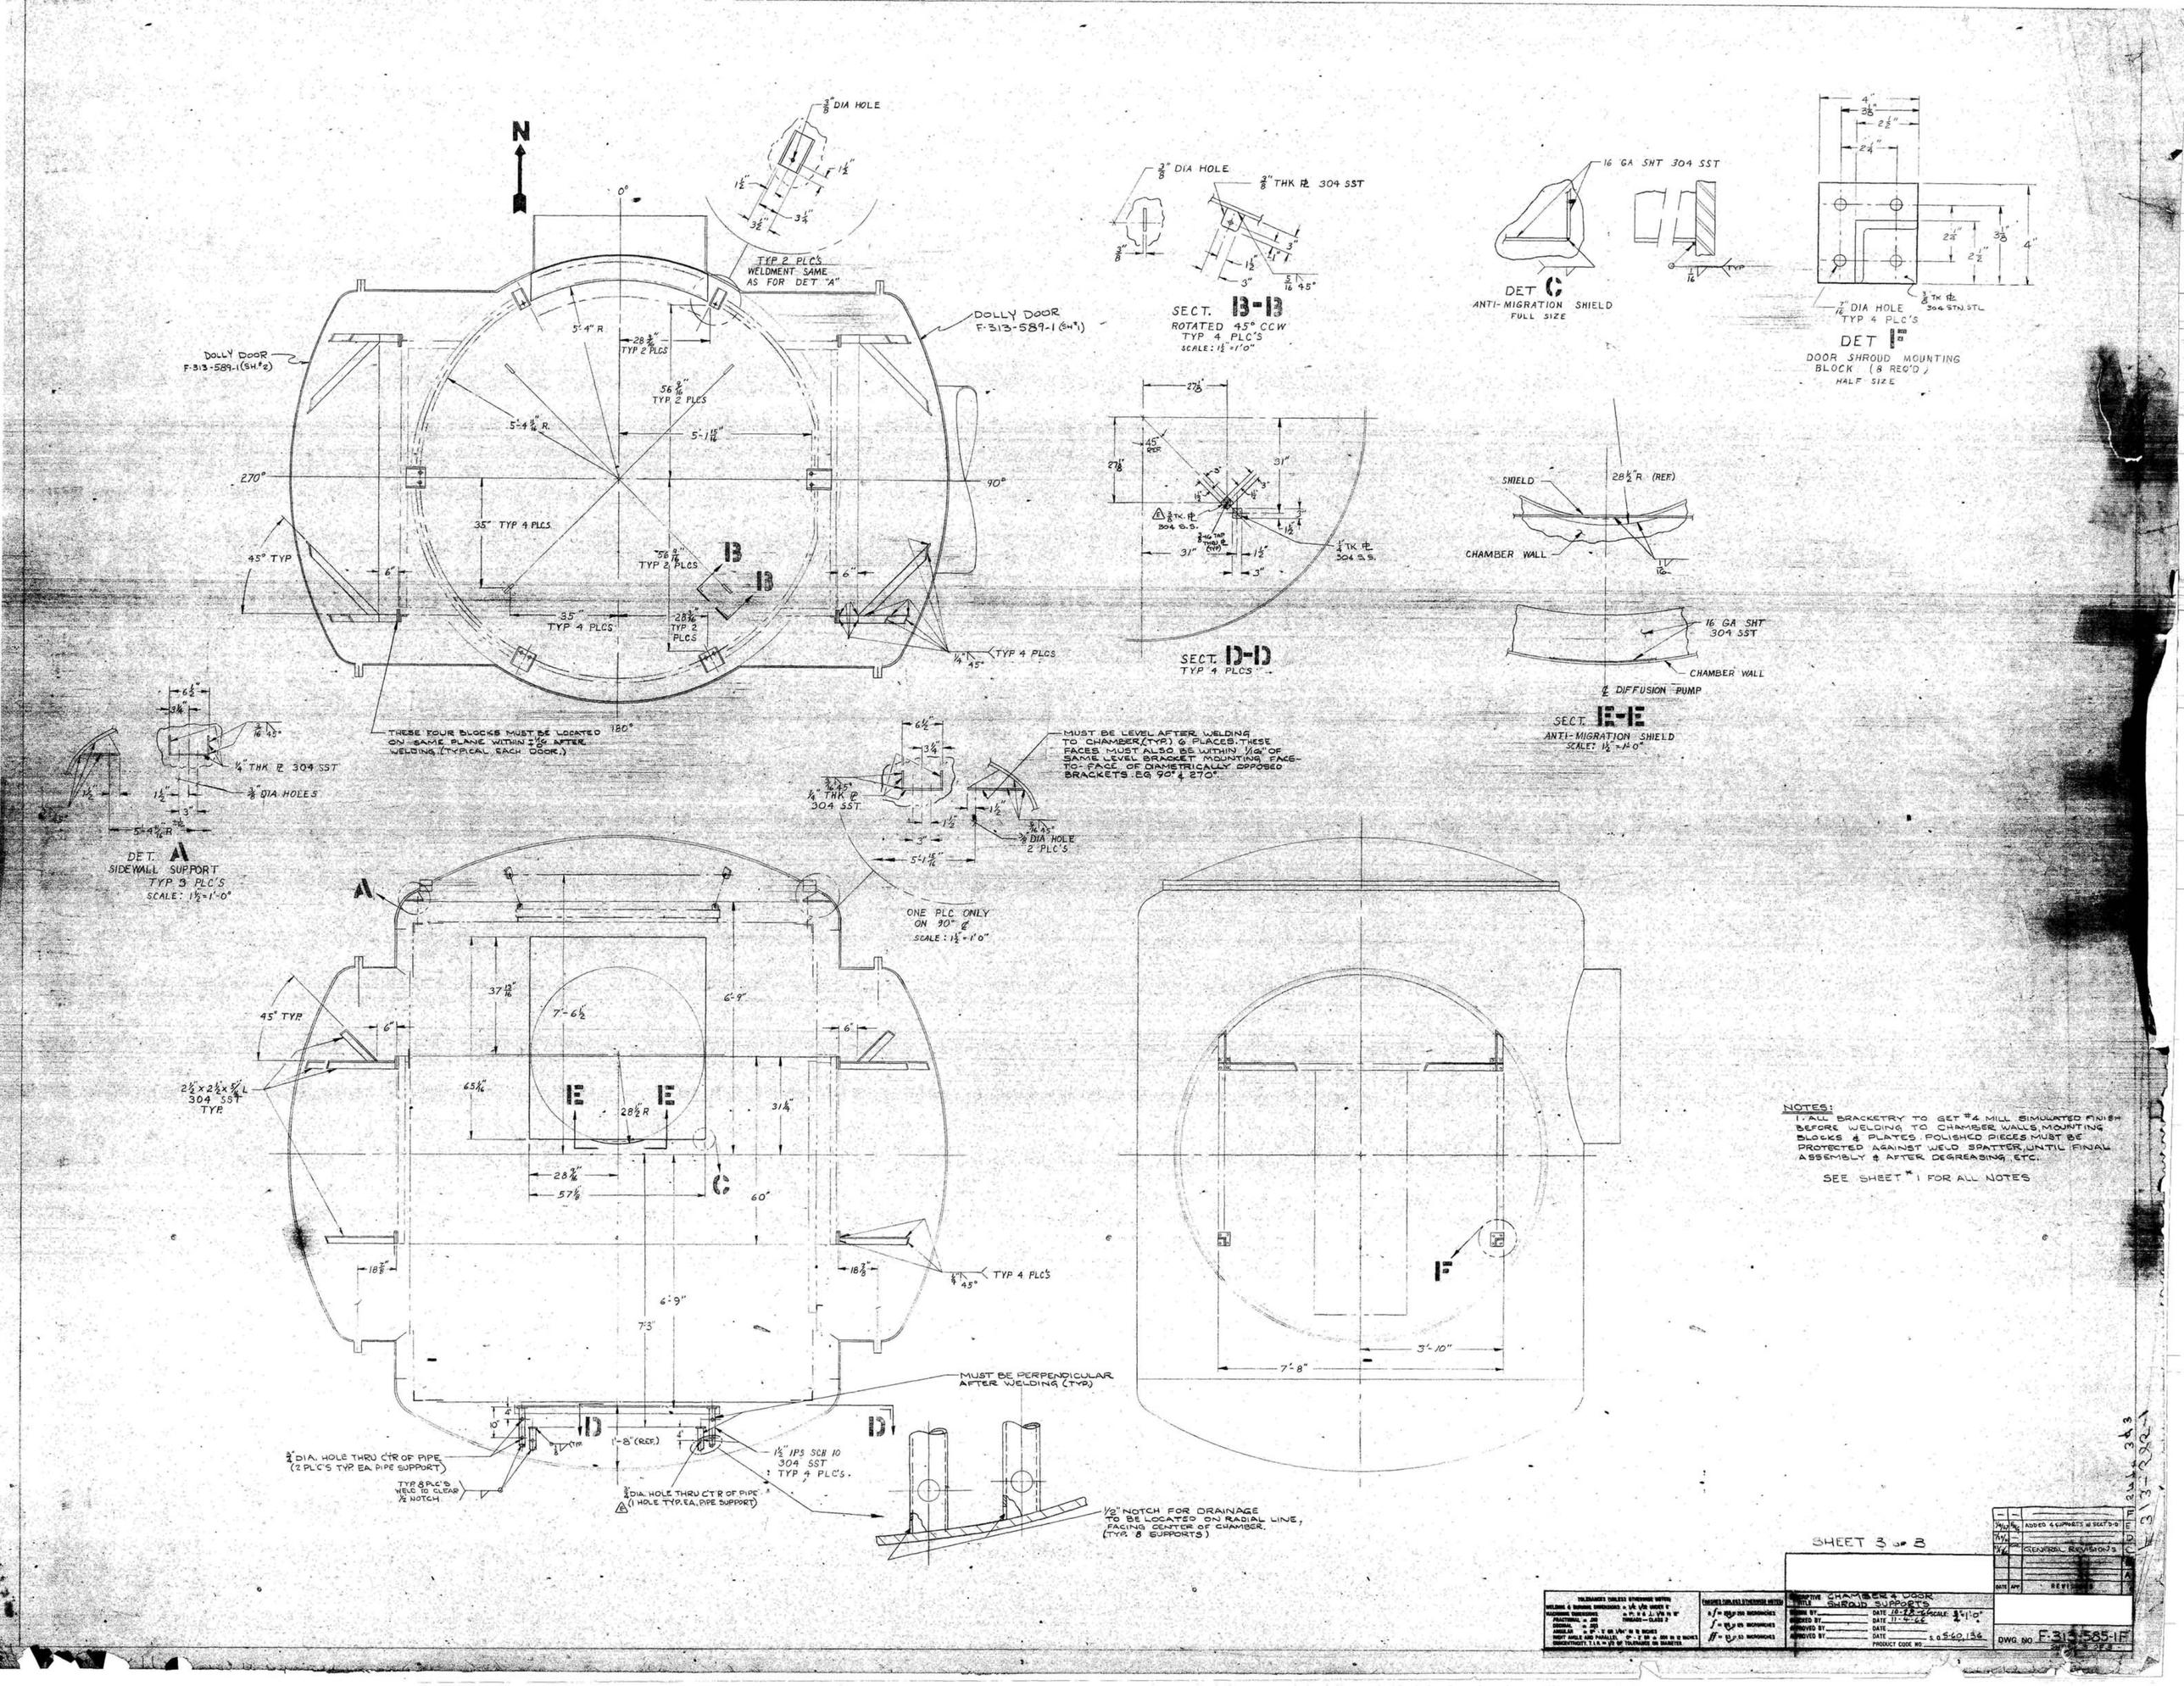

NOTES:
1. ALL BRACKETRY TO GET #4 MILL SIMULATED FINISH BEFORE WELDING TO CHAMBER WALLS, MOUNTING BLOCKS & PLATES. POLISHED PIECES MUST BE PROTECTED AGAINST WELD SPATTER, UNTIL FINAL ASSEMBLY & AFTER DEGREASING, ETC.

SEE SHEET #1 FOR ALL NOTES

SHEET 3 OF 3

DATE	APP	REVISIONS
1/4/62		ADDED 4 SUPPORTS IN SECT D-D
7/11/62		GENERAL REVISIONS

DESCRIPTIVE TITLE: CHAMBER & DOOR SHROUD SUPPORTS
DRAWN BY: DATE 10-28-66 SCALE: 3/4" = 1'-0"
CHECKED BY: DATE 11-4-66
APPROVED BY: DATE
APPROVED BY: DATE
PRODUCT CODE NO: S.O. 5-60,136

DWG. NO. F-313-585-1F